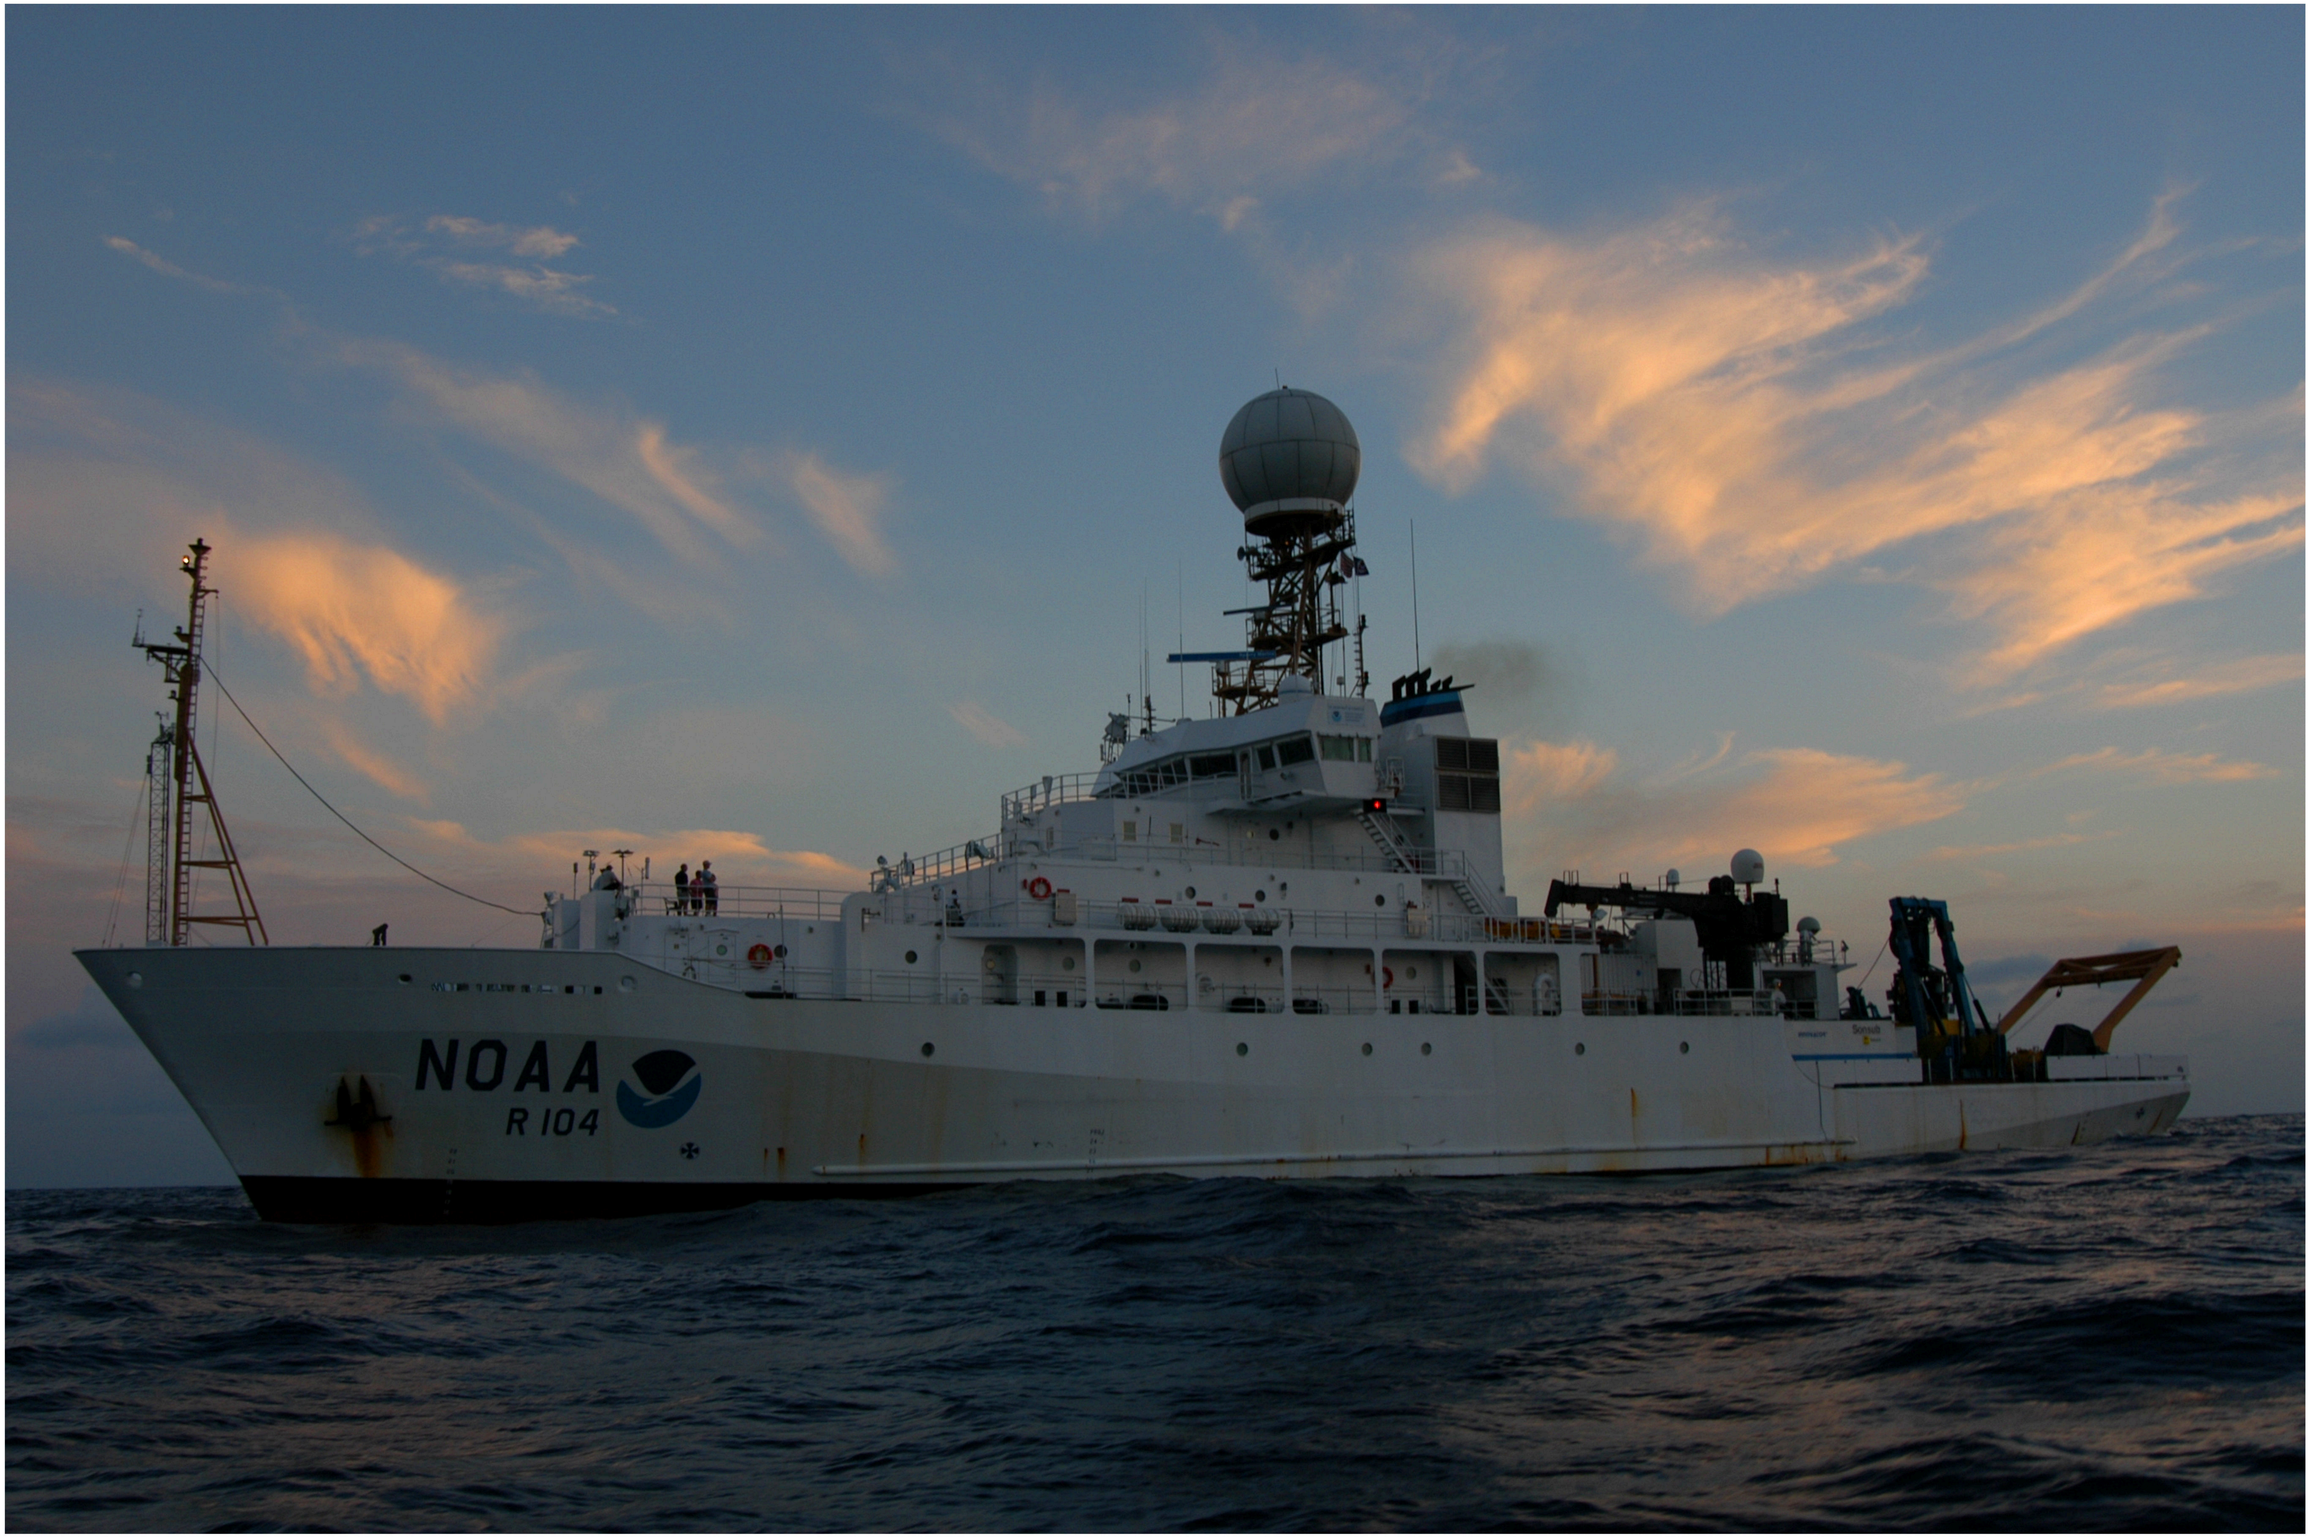

02 LEVEL

HOLD & TANK TOP PLAN

SYMBOL LIS

SYMBOL	DESCRI
	SPACE COVERED BY CO2
	CO2 BATTERY
	2 RELEASE STATION
	02 HORN
	RE EXTINGUISHER, CO2,
	RE EXT, CO2 BC 11
	RE EXTINGUISHER, DRY C
	RE AXE
	TL SHORE CONN-FIRE MA
	RE MAIN WITH FIRE VALV
	OSE WITH FIRE NOZZLE
	ATER FOG APPLICATOR
	RE ALARM PULL BOX
	RE ALARM BELL
	ENERAL ALARM BELL
	ENERAL ALARM SWITCH
	N ALARM BEACON
	GR ALARM BEACON
	RE ALARM SIREN W/STRO
	GR ASSTN NEEDED ALA
	CKER WITH FIREMAN'S C
	RE ALARM & SMOKE ALAI
	AM NOZZLE W/5 GAL AFF
	MOTE SWITCH, AFFF
	FF TANK, 100 GAL
	FF HOSE REEL (1 1/2" DI
	FF CONC PAILS (SPARE
	OKE DETECTOR
	ERMAL DETECTOR 135 F
	ERMAL DETECTOR 200 F
	RE PUMP
	ERGENCY FIRE PUMP
	GE PUMP
	RE PUMP REMOTE CONT
	ERGENCY FIRE PUMP R
	MOTE VENTILATION SH
	ERGENCY SHUTDOWN,
	ERGENCY SHUTDOWN,
	ERGENCY SHUTDOWN,
	ERGENCY SHUTDOWN,
	ERGENCY SHUTDOWN,
	ERGENCY SHUTDOWN,
	ERGENCY SHUTDOWN,
	ERGENCY GENERATOR
	ERGENCY SWITCHBOAR
	ERGENCY ESCAPE BRE
	LF CONTAINED BREATH
	BA SPARE CHARGE
	RE DAMPER (AUTOMATIC
	RE DAMPER (MANUAL)
	OSING DEVICE FOR VEN
	SOLINE DRUM STOWAG
	SOLINE STOWAGE FOR
	MOTE RELEASE, GAS ST
	R HANDLING UNIT
	N CONTROLLER
	LL BOX, GAYLORD HOOD
	CLASS HINGED SELF CL
	CLASS HINGED FIRE DO
	CLASS HINGED FIRE DO
	RE DOOR INDICATOR PA
	CLASS SLIDING WATERT
	CLASS BULKHEAD
	CLASS BULKHEAD
	ERGENCY ESCAPE
	RE CONTROL PLAN
	RST AID KIT

now new Paint LKR at 02-6
ER P/E & ABS
er ABS Ship Check

REVISIONS

STRUCTED IN 1996
ARINE - GULFPORT
R-104

RAHN

Prep
NO
Natio
Ocea
Atmos
Admi

al Architects • Mari

R/V RONALD H

TITLE

FIRE CONTR
PLAN

DRAWN BY	SCALE
C.A.R.	3/32"=1'-0"
CHECKED BY	DATE
	05/28/03

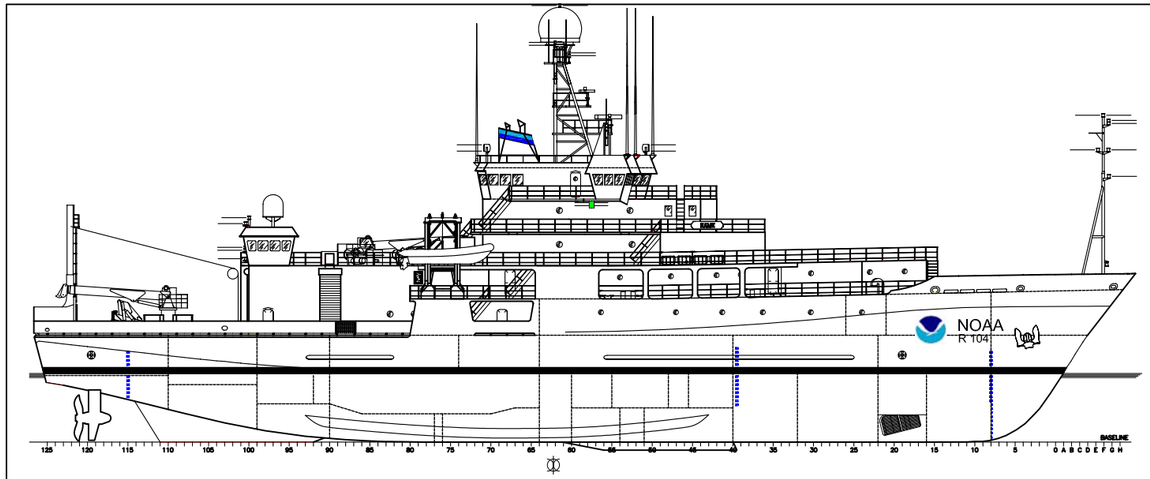

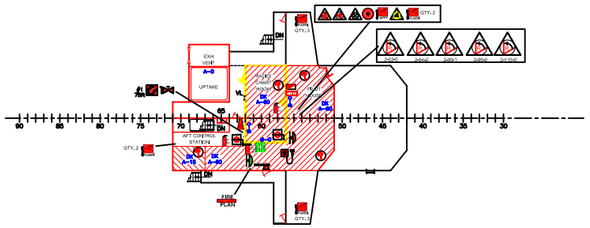

04 LEVEL

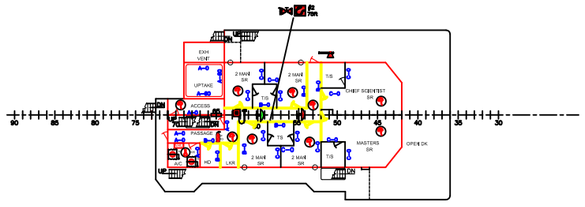

03 LEVEL

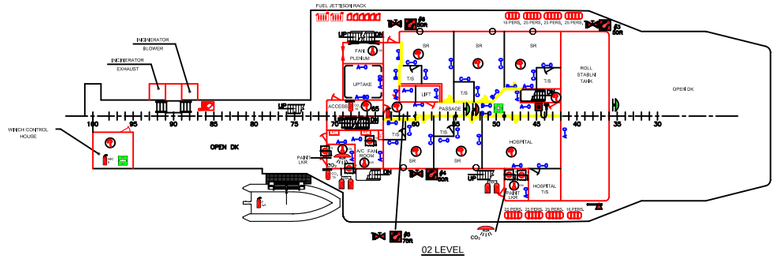

02 LEVEL

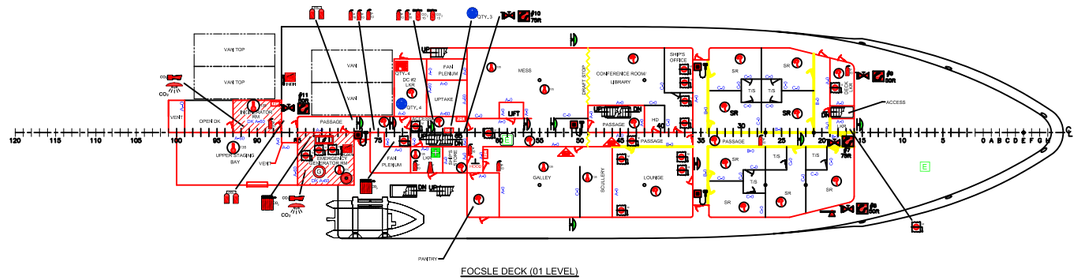

FOCSLE DECK (01 LEVEL)

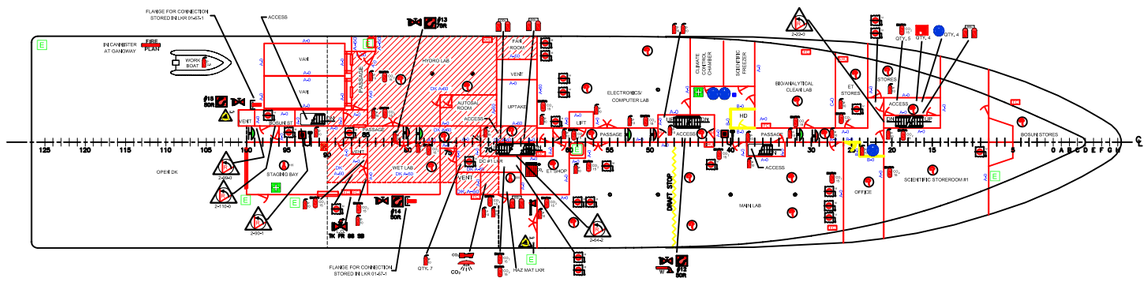

MAIN DECK

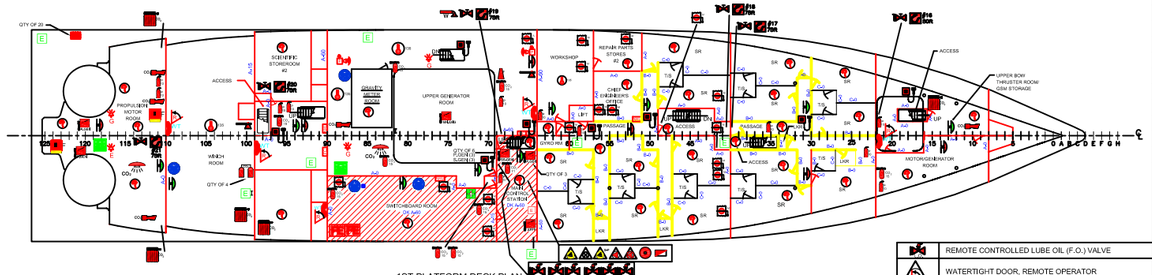

1ST PLATFORM DECK PLAN

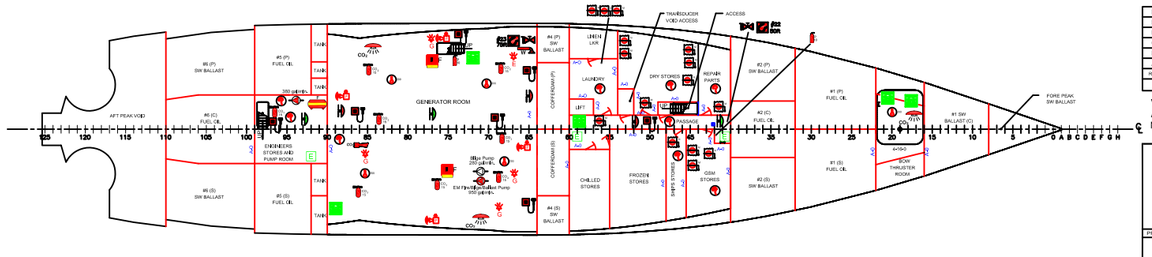

HOLD & TANK TOP PLAN

SYMBOL LIST

SYMBOL	DESCRIPTION
	SPACE COVERED BY CO2
	CO2 BATTERY
	C02 RELEASE STATION
	CO2 HORN
	FIRE EXTINGUISHER, CO2, 15#
	FIRE EXT, CO2 BC 11
	FIRE EXTINGUISHER, DRY CHEM, 10#
	FIRE AXE
	INTL SHORE CONN-FIRE MAIN
	FIRE MAIN WITH FIRE VALVE
	HOSE WITH FIRE NOZZLE
	WATER FOG APPLICATOR
	FIRE ALARM PULL BOX
	FIRE ALARM BELL
	GENERAL ALARM BELL
	GENERAL ALARM SWITCH
	GEN ALARM BEACON
	ENGR ALARM BEACON
	FIRE ALARM SIREN W/STROBE LIGHT
E	ENGR ASSTN NEEDED ALARM PANEL
	LOCKER WITH FIREMAN'S OUTFIT
	FIRE ALARM & SMOKE ALARM PANEL
	FOAM NOZZLE W/5 GAL AFFF
	REMOTE SWITCH, AFFF
	AFFF TANK, 100 GAL
	AFFF HOSE REEL (1 1/2" DIA X 50FT.)
	AFFF CONC PAILS (SPARE CHARGES)
	SMOKE DETECTOR
	THERMAL DETECTOR 135 F *
	THERMAL DETECTOR 200 F *
	FIRE PUMP
	EMERGENCY FIRE PUMP
	BILGE PUMP
	FIRE PUMP REMOTE CONTROL
	EMERGENCY FIRE PUMP REMOTE CONTROL
	REMOTE VENTILATION SHUTOFF
	EMERGENCY SHUTDOWN, FUEL OIL
	EMERGENCY SHUTDOWN, FO XFER PUMP
	EMERGENCY SHUTDOWN, GAYLORD HOOD
	EMERGENCY SHUTDOWN, SHIP SERV. GENERATOR
	EMERGENCY SHUTDOWN, EMER GENERATOR
	EMERGENCY SHUTDOWN, PROPULSION GENERATOR
	EMERGENCY SHUTDOWN, INCINERATOR
	EMERGENCY GENERATOR
	EMERGENCY SWITCHBOARD
	EMERGENCY ESCAPE BREATHIN DEVICE
	SELF CONTAINED BREATHING APPARATUS
	SCBA SPARE CHARGE
	FIRE DAMPER (AUTOMATIC)
	FIRE DAMPER (MANUAL)
	CLOSING DEVICE FOR VENTILATION
	GASOLINE DRUM STOWAGE (55 GAL)
	GASOLINE STOWAGE FOR 6 GAL GAS TANKS
	REMOTE RELEASE, GAS STOWAGE
AIR	AIR HANDLING UNIT
FAN	FAN CONTROLLER
	PULL BOX, GAYLORD HOOD
	A-CLASS HINGED SELF CLOSING FIRE DOOR
	A-CLASS HINGED FIRE DOOR
	B-CLASS HINGED FIRE DOOR
	FIRE DOOR INDICATOR PANEL
	A-CLASS SLIDING WATERTIGHT FIRE DOOR
	A-CLASS BULKHEAD
	B-CLASS BULKHEAD
	EMERGENCY ESCAPE
	FIRE CONTROL PLAN
	FIRST AID KIT

	REMOTE CONTROLLED LUBE OIL (F.O.) VALVE
	WATERTIGHT DOOR, REMOTE OPERATOR
	REMOTE OPERATED WATERTIGHT DOOR

REV.	DESCRIPTION	BY	DATE
F			
E			
D			
C	Updated to show new Paint LKR at 02-67-1	JAL	3/29/06
B	UPDATED PER P/E & ABS	BECI	2/9/04
A	Updated as per ABS Ship Check	CAR	7/7/03

REVISIONS

VESSEL CONSTRUCTED IN 1996
AT HALTER MARINE - GULFPORT MS. - HULL #1417
NOAA HULL #R-104

CHARLES A. RAHN
Naval Architect
11531 NW 27th Street
Plantation, FL. 33323
Phone (954) 474-0934
Fax (954) 476-3196
E-mail crahn@att.net

Prepared For:
NOAA
National Oceanic and Atmospheric Administration

Naval Architects · Marine Engineers

PROJECT

R/V RONALD H. BROWN

TITLE

FIRE CONTROL PLAN

DRAWN BY	SCALE	SHEET
C.A.R.	3/32"=1'-0"	1 OF 1
CHECKED BY	DATE	DRAWING NO.
	05/28/03	RB-555-02 C